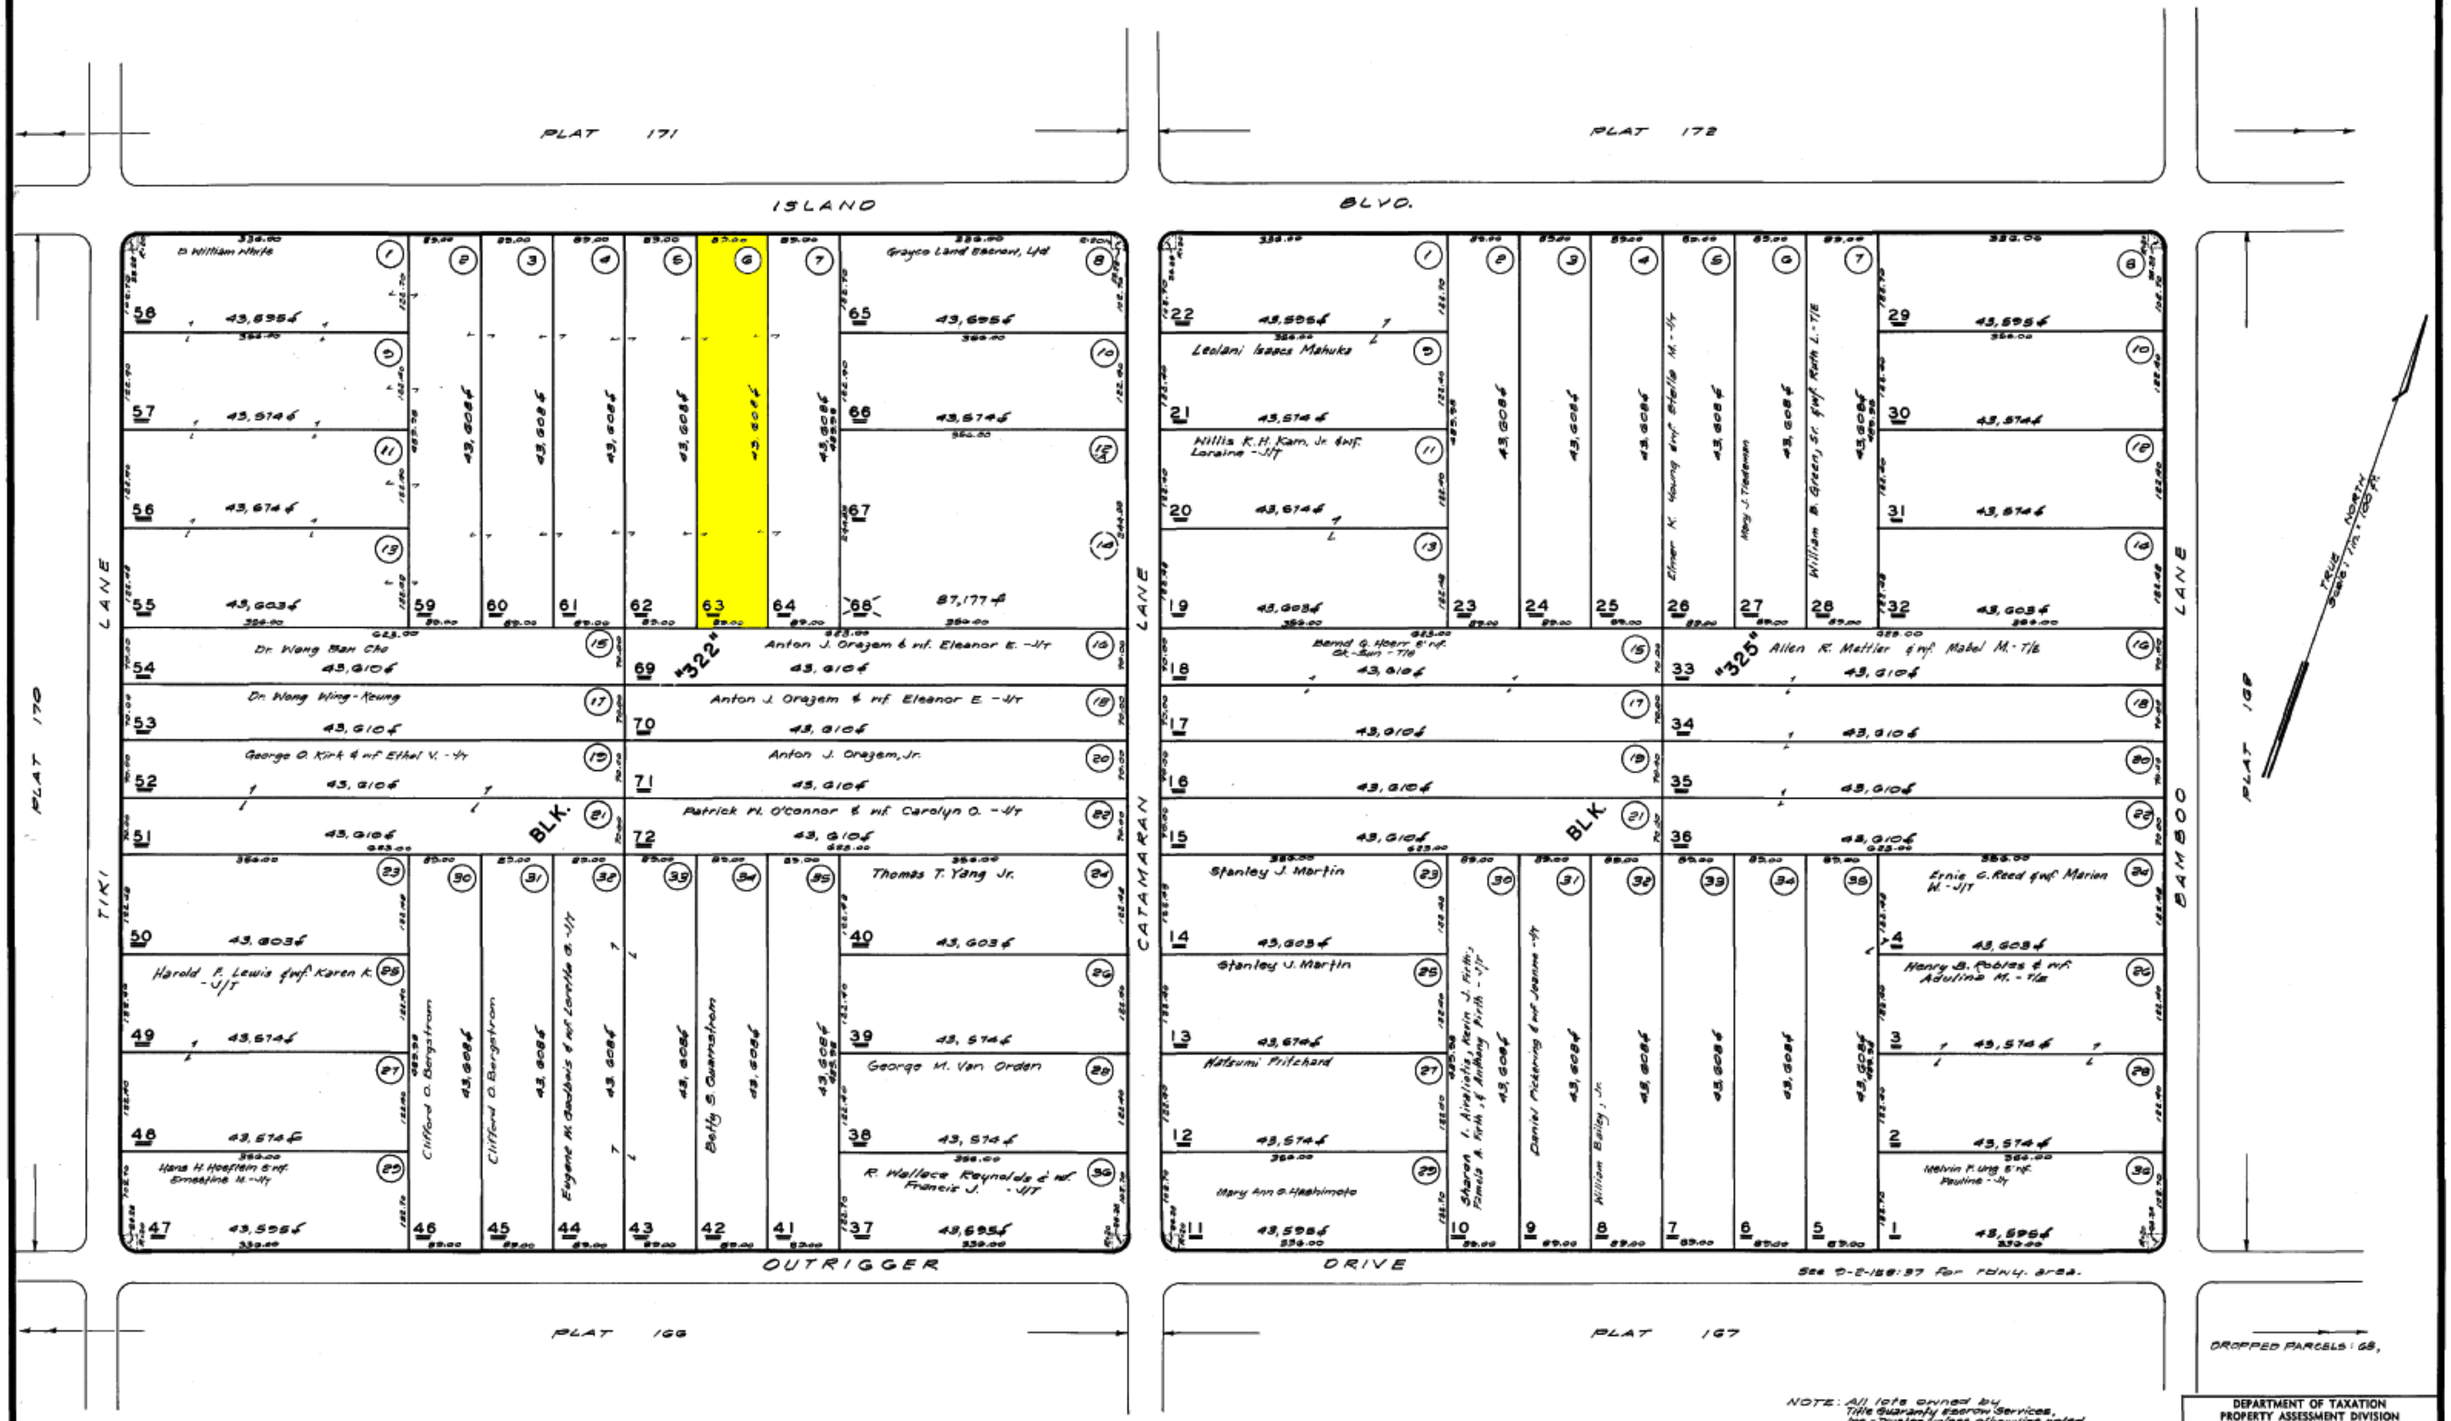

NOTE: All lots owned by Title Guaranty Escrow Services, Inc. - Trustee unless otherwise noted.

DEPARTMENT OF TAXATION
PROPERTY ASSESSMENT DIVISION
TAX MAPS BRANCH
STATE OF HAWAII
TAX MAP

THIRD TAXATION DIVISION		
ZONE	SEC.	PLAT
9	2	169

SCALE: 1 IN. = 100 FT.

FOR REAL PROPERTY TAXATION PURPOSES SUBJECT TO CHANGE

POR. HAWAIIAN OCEAN VIEW ESTATES, GR. 2791, KAHUKU, KAU, HAWAII F. P. 1011 (Formerly 9201-49).

DWG. NO. 8287
SOURCE F. P. 1011 & T.M.B.
BY: M/L.S. & M.A. DATE: March 3, 1987